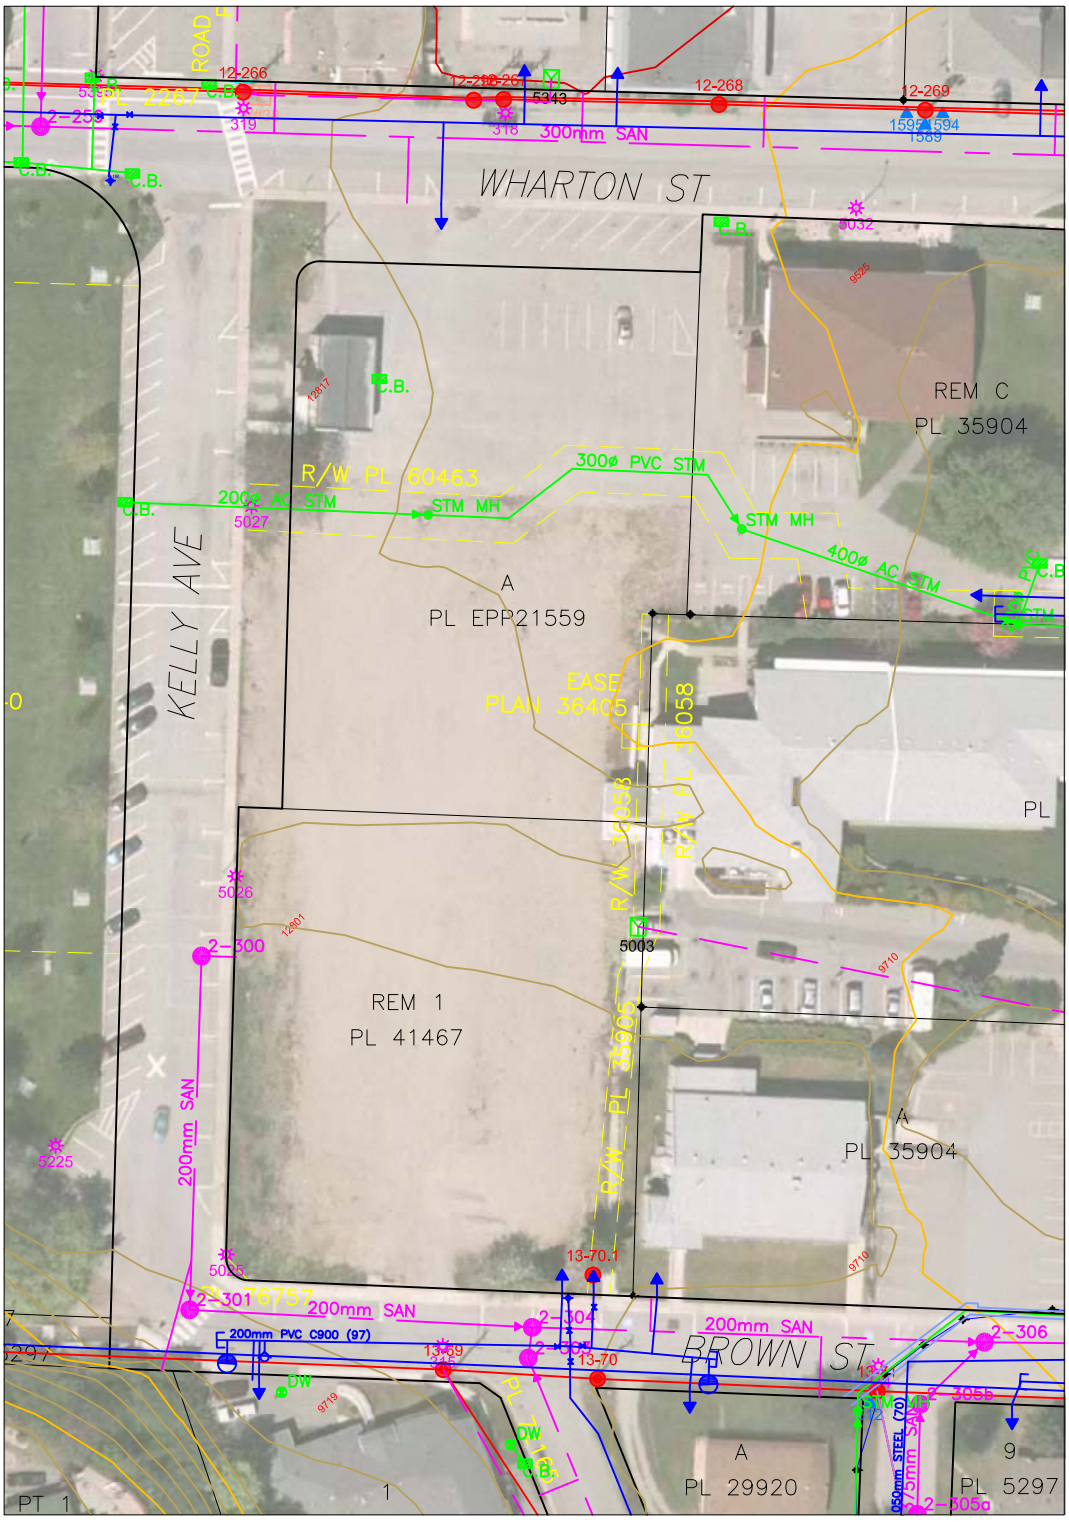

DISTRICT OF SUMMERLAND
BRITISH COLUMBIA, CANADA

EXISTING INFRASTRUCTURE
12801/12817 KELLY AVENUE

SCALE:
1:1000

2017-12-01